FilmL.A., Inc.
6255 W Sunset Blvd, 12th Floor
Hollywood, CA 90028
t: (213)977-8600 - f: (213)977-8601
www.filmla.com

Summary Information

Permit No: F00144452-C **Type of Permit:** FILMING **Release Date:** 11/27/2018

Production Company WARNER BROS TELEVISION - AJ & THE QUEEN

Insured Company Name WARNER BROS TELEVISION PRODUCTION

Contact Phone No. 1 818-954-3687
Contact Phone No. 2
Fax 818-954-9068
Address 4000 WARNER BLVD, BLDG 192 RM 203
BURBANK, California 91522

Production Title AJ THE QUEEN

Type of Production TV Sitcom

Producer Paddy Cullen

Director Bobcat Goldthwait

1st AD Daniel Silverberg

Production Manager Franklyn Gotbetter

FilmL.A. Coordinator Daniel Poissant

Location Manager S. Dylan Kirkkland
Primary Phone Mobile - 3104303878
Secondary Phone

Location Assistant Jonathan Ramos
Primary Phone Mobile - 562-719-6214
Secondary Phone

Fees

Total Permit Fee $0.00

Number of Locations 1

NOT A PERMIT

FilmL.A., Inc.
6255 W Sunset Blvd, 12th Floor
Hollywood, CA 90028
t: (213)977-8600 - f: (213)977-8601
www.filmla.com

Summary Information — Location

Permit Number	F00144452-C	**Location Manager**	S. Dylan Kirkkland
Production Company	WARNER BROS TELEVISION - AJ & ...	Primary Phone	Mobile - 3104303878
Insured Company	WARNER BROS TELEVISION PRODUCT...	Secondary Phone	
Production Title	AJ THE QUEEN		

Location Address Woodley Ave, Burbank Blvd - Victory Blvd, Los Angeles, CA 91411

Location Name WOODLEY AVE., BURBANK BLVD.-VICTORY BLVD.

Location Type Street

Prep Dates 11/20/2018 - 11/20/2018 04:00 - 07:00 1 day

Film Dates 11/20/2018 - 11/20/2018 07:00 - 23:00 1 day

Open or Closed to the Public Open

Generic Conditions
All closures impacting sidewalks must be implemented per WATCH manual, CA MUTCD TA-28 & TA-29
All travel lanes and bike lanes shall be closed per the WATCH manual.
FilmLA Monitor required at a minimum of four hours.
Must Maintain 5' Clearance on Sidewalks/Walkways
Must maintain local/emergency access
No cast or crew parking on area streets
No interference with merchant activity.
No Parking in handicap spaces at anytime.
No steps from trailers, trucks or motorhomes may be facing road
Notify LAPD West Valley Division (818) 374-7611 and comm. (213) 978-6552 1/2 hour prior to any gunfire, brandishing weapons, special effects or simulated emergency or criminal activity.
Number of uniformed officers listed on the permit is a minimum requirement. Permittee remains responsible for deploying a sufficient number of uniformed officers to provide traffic and crowd control to ensure the safety of the film crew and the public.
Traffic control must be done in accordance w/MUTCD
Traffic Officers Required
Uniformed officers shall have a copy of the film permit in their possession and are required to confirm that all traffic control signage devices are in place.

Please see attached documents
Woodley (SB closure) btwn Victory & Burbank - AJ + The Queen (REV1).pdf
Woodley btwn Tillman Ent Burbank WS curb+1 - AJ+The Queen.pdf

Equipment on Location

Type	Quantity
5 or 10 ton trucks	5
Cast/Crew	80

Personnel on Location

Type	Quantity
Cast	4
Crew	75

NOT A PERMIT

FilmL.A., Inc.
6255 W Sunset Blvd, 12th Floor
Hollywood, CA 90028
t: (213)977-8600 - f: (213)977-8601
www.filmla.com

Summary Information — Location

Permit Number F00144452-C
Production Company WARNER BROS TELEVISION - AJ & ...
Insured Company WARNER BROS TELEVISION PRODUCT...
Production Title AJ THE QUEEN

Location Manager S. Dylan Kirkkland
Primary Phone Mobile - 3104303878
Secondary Phone

vehicles	
Catering Truck	1
Condors	1
Generator	1
Picture vehicles	12
Portable restrooms	1
Stakebed Trucks	6
Trailers	6
Vans	6

Extras	10
FilmL.A. Monitor(s)	1
Off-Duty/Retired LAPD Officer(s)	2

Filming Activities Camera in car; Car-to-Car; Drive by; Drive ups & away; Driving shots; Driving shots with the flow of traffic; Emergency vehicles with flashing lights; Equipment on property; Equipment on sidewalk, in curb lane & across street; Exterior establishing shots; Intermittent traffic control - 2 minutes standard; Talent in police uniforms; Vehicle to perform U-Turn from South bound to north bound Woodley across island. Requesting to clear small 30'-ish dirt berm along stretch of island + removal of trimmed branches; Camera in Car, Car Mount, Flow of Traffic;

Jurisdiction **Political:** Los Angeles City - Council District 06 **Police:** Los Angeles Police Department **Fire:** Los Angeles City

Thomas Guide **Page:** 561 **Grid:** G1

Coordinator Note FILMLA MONITOR REQUIRED
11/20; 0300-2300 HRS
Woodley Ave, Burbank Blvd - Victory Blvd, Los Angeles, CA 91411

Coordinator Note RIDER C UPDATES CLOSURE DETAILS

Parking

Base Camp WOODLEY PARK
Location Type : 6335 Woodley Ave, Los Angeles, CA, 91406
Other Location

Crew Parking WOODLEY PARK
Location Type : 6335 Woodley Ave, Los Angeles, CA, 91406
Other Location

Parking Notes
We will be filming a stationary RV with surrounding green screen in base camp

Lane / Full Closure SOUTHBOUND CLOSURE: WOODLEY AVE, BURBANK BLVD - ENTRANCE OF TILLMAN WATER PLANT (6100 WOODLEY AVE)

NOT A PERMIT

FilmL.A., Inc.
6255 W Sunset Blvd, 12th Floor
Hollywood, CA 90028
t: (213)977-8600 - f: (213)977-8601
www.filmla.com

Summary Information — Location

Permit Number	F00144452-C	**Location Manager**	S. Dylan Kirkkland
Production Company	WARNER BROS TELEVISION - AJ & ...	Primary Phone	Mobile - 3104303878
Insured Company	WARNER BROS TELEVISION PRODUCT...	Secondary Phone	
Production Title	AJ THE QUEEN		

0400-0700 HRS
0900-1500 HRS
1900-2300 HRS

Approximate Footage 0 - 300

Date(s) 11/20/2018 to 11/20/2018 **Time(s)** 04:00 to 23:00

Lane / Full Closure CURB PLUS ADJACENT: WOODLEY AVE, BURBANK BLVD - ENTRANCE OF 6100 WOODLEY AVE (TILLMAN WATER PLANT)

Approximate Footage 0 - 300

Date(s) 11/20/2018 to 11/20/2018 **Time(s)** 15:00 to 22:00

NOT A PERMIT

Permit #F001444452-C

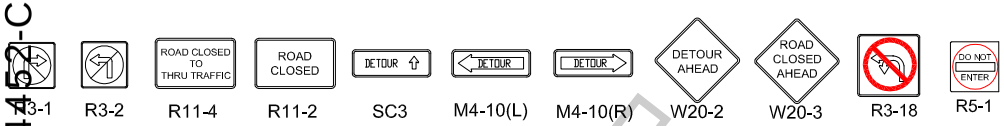

Ⓢ TRAFFIC SIGNAL

● TRAFFIC CONE

TYPE I W/ SIGN

FLASHING ARROW SIGN (FAS)

CMS CHANGEABLE MESSAGE SIGN (CMS)

DETAIL A

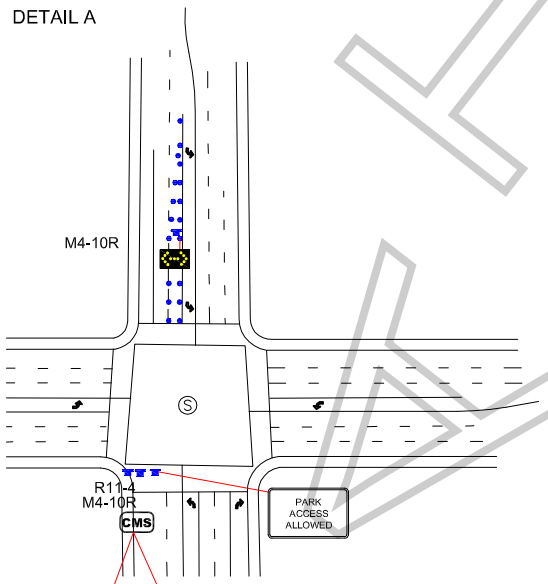

CMS DURING CLOSURE

ROAD CLOSED AHEAD

PARK ACCESS ONLY

NO ACCESS TO BURBANK

DETAIL B

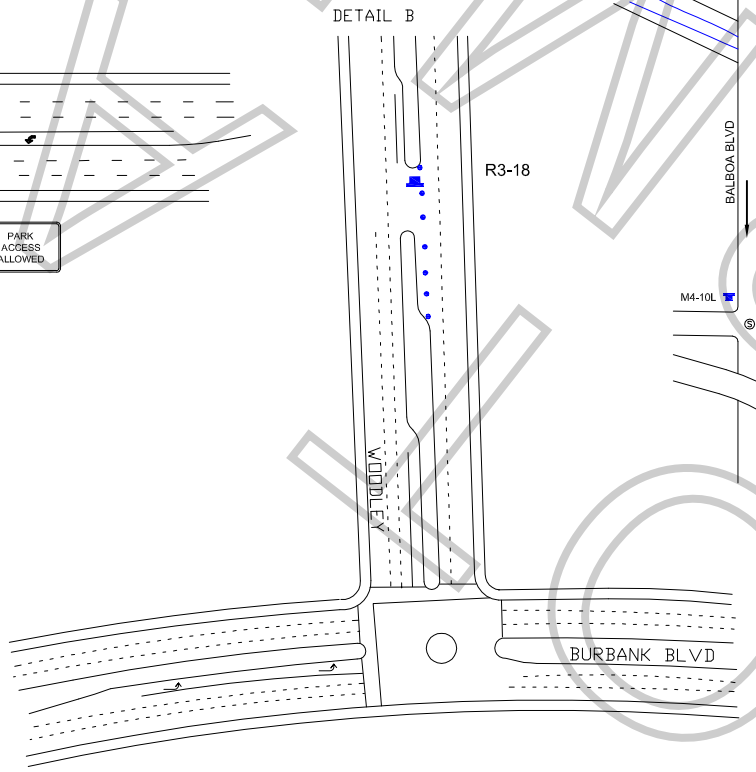

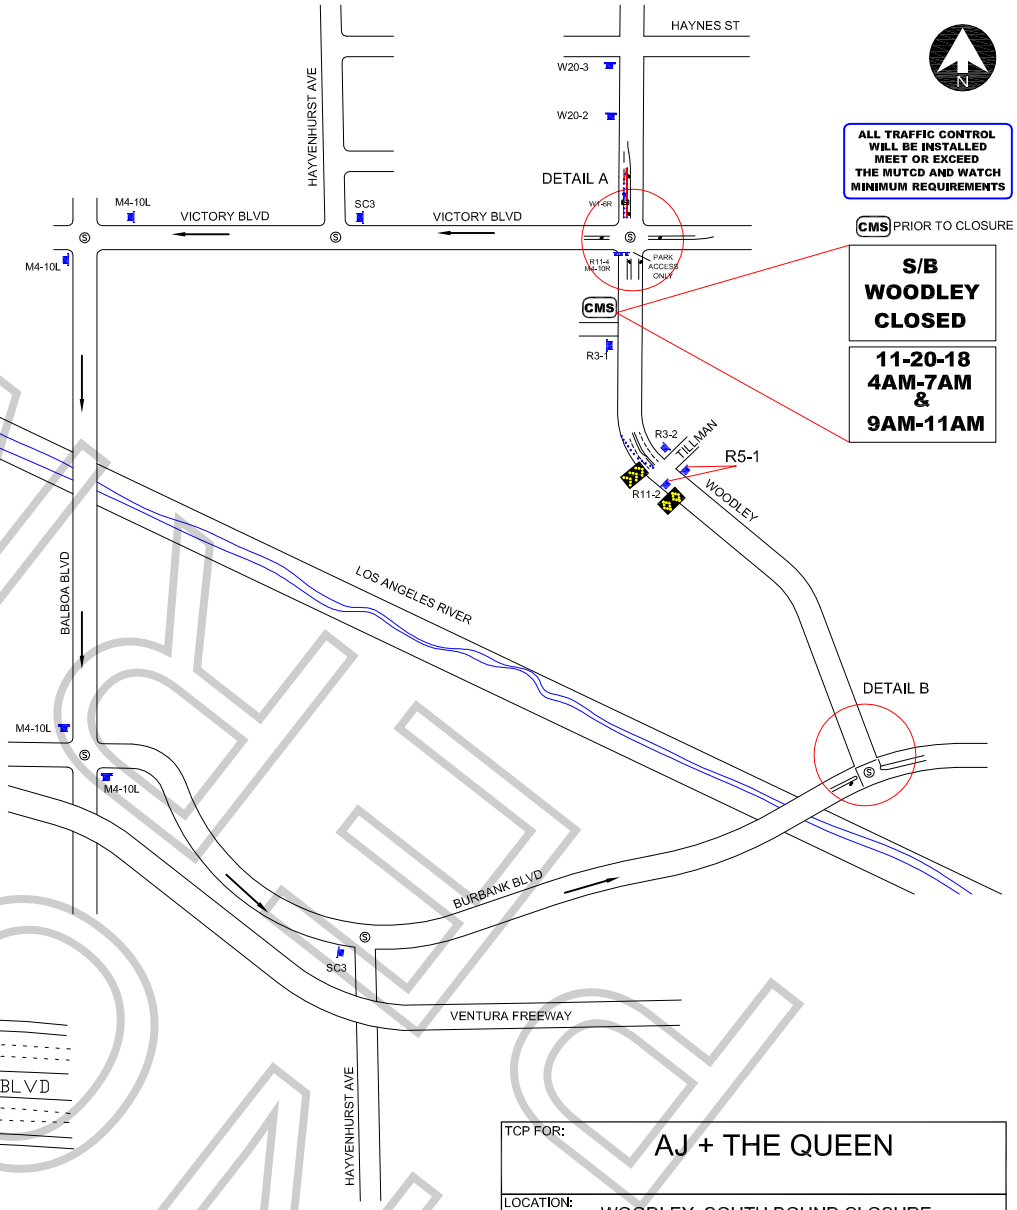

ALL TRAFFIC CONTROL WILL BE INSTALLED MEET OR EXCEED THE MUTCD AND WATCH MINIMUM REQUIREMENTS

CMS PRIOR TO CLOSURE

S/B WOODLEY CLOSED

11-20-18 4AM-7AM & 9AM-11AM

WORK ZONE TRAFFIC CONTROL PLAN GENERAL NOTES

1. DATE/TIME: 11-20-18 FROM 04:00 HOURS TO 07:00 HOURS,
   09:00 HOURS TO 15:00 HOURS, &
   19:00 HOURS TO 23:59 HOURS.
2. ALL SIGNING, STRIPING, AND TRAFFIC CONTROL DEVICES SHALL CONFORM TO THE (CURRENT) STATE OF CALIFORNIA DEPARTMENT OF TRANSPORTATION (CALTRANS) STANDARD PLANS AND STANDARD SPECIFICATIONS, CALIFORNIA MUTCD, AND ANY ADDENDUMS THERETO, AND AS SHOWN ON THESE PLANS, SYMBOLS AND ABBREVIATIONS USED ARE SHOWN ON CALTRANS STANDARD PLANS.
3. THERE WILL BE NO INTERFERENCE WITH TRAFFIC SIGNALS OR CROSSWALKS.
4. CONES WILL BE 28" MINIMUM HEIGHT AND HAVE REFLECTORIZED SLEEVES FOR NIGHT WORK.
5. POLICE WILL DIRECT TRAFFIC IF NECESSARY.

TCP FOR: AJ + THE QUEEN

LOCATION: WOODLEY SOUTH BOUND CLOSURE
TILLMAN TO BURBANK
CITY OF LOS ANGELES, CA

CONTACT: DYLAN KIRKLAND
PH# 310-430-3878
ERNEST BELDING
PH# 213-820-9207

JCL TRAFFIC SERVICES
(213) 622-9775
C31-CA Lic # 805357

DATE | REVISIONS

DRAFTER: MARIO MENJIVAR
SCALE: N.T.S.
FILM LA: YR

FILMLA

Permit #E00144452-C

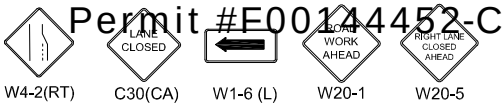

W4-2(RT) C30(CA) W1-6 (L) W20-1 W20-5

Ⓢ TRAFFIC SIGNAL

● TRAFFIC CONE

TYPE I W/ SIGN

FLASHING ARROW SIGN (FAS)

TRAFFIC OFFICER OR FLAGGER

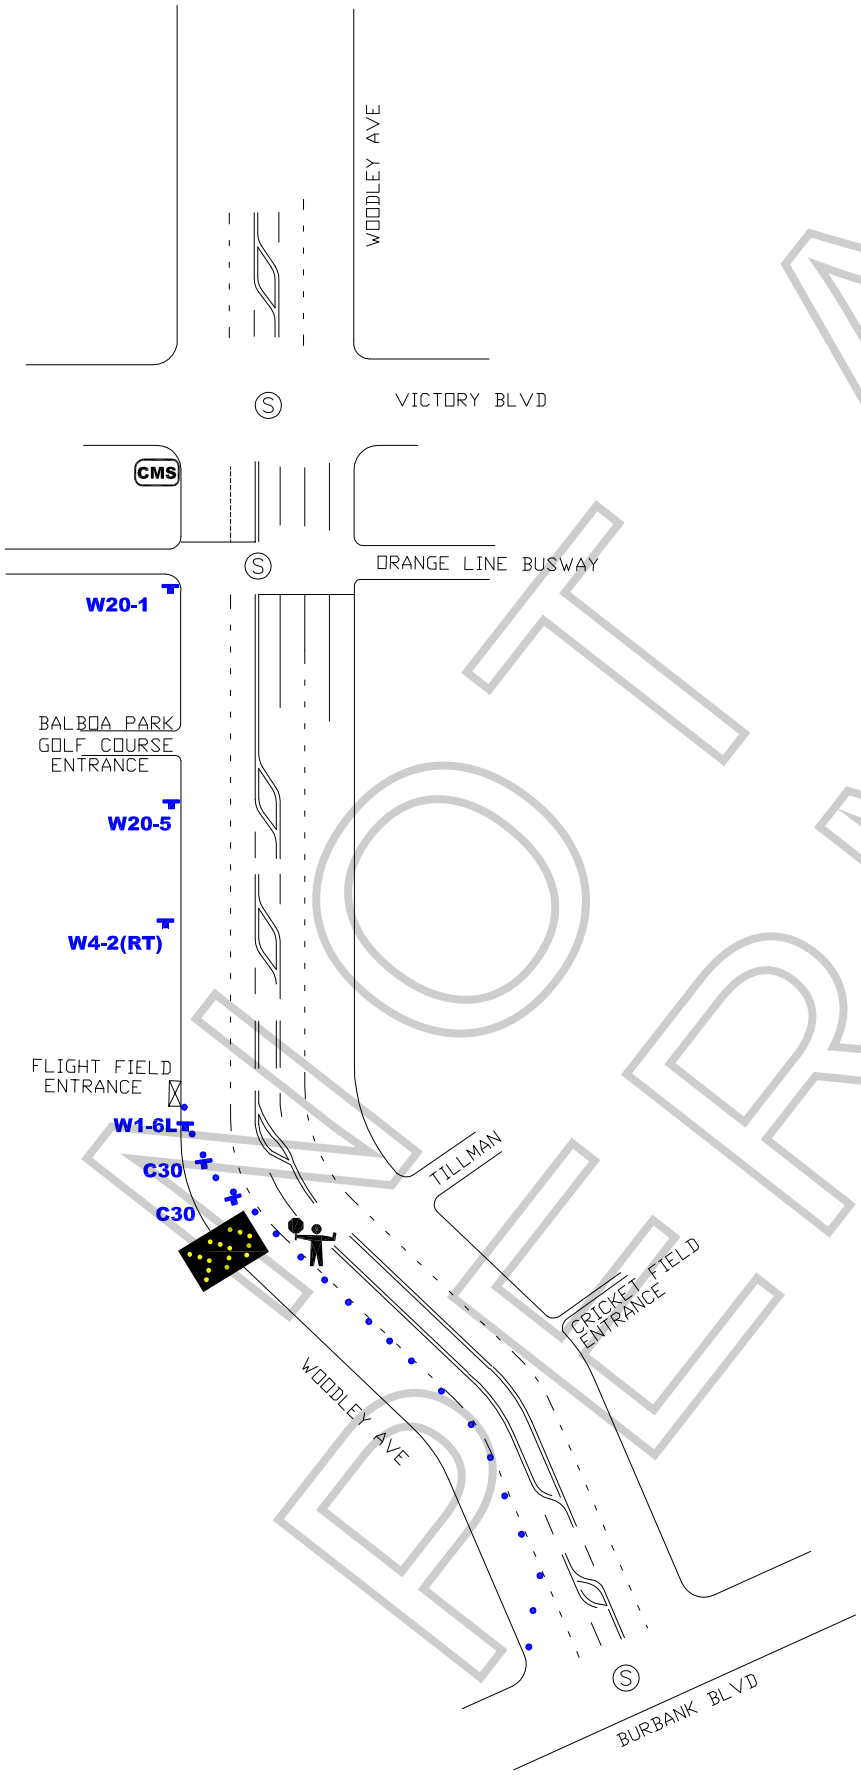

ALL TRAFFIC CONTROL WILL BE INSTALLED TO MEET OR EXCEED THE MUTCD AND WATCH MINIMUM REQUIREMENTS

N

CMS

SINGLE LANE AHEAD

EXPECT MAJOR DELAYS

USE BALBOA

WORK ZONE TRAFFIC CONTROL PLAN GENERAL NOTES

1. **DATE/TIME: 11-20-18 FROM 15:00 HOURS TO 22:00 HOURS.**
2. ALL SIGNING, STRIPING, AND TRAFFIC CONTROL DEVICES SHALL CONFORM TO THE (CURRENT) STATE OF CALIFORNIA DEPARTMENT OF TRANSPORTATION (CALTRANS) STANDARD PLANS AND STANDARD SPECIFICATIONS, CALIFORNIA MUTCD, AND ANY ADDENDUMS THERETO, AND AS SHOWN ON THESE PLANS, SYMBOLS AND ABBREVIATIONS USED ARE SHOWN ON CALTRANS STANDARD PLANS.
3. THERE WILL BE NO INTERFERENCE WITH TRAFFIC SIGNALS OR CROSSWALKS.
4. CONES WILL BE 28" MINIMUM HEIGHT AND HAVE REFLECTORIZED SLEEVES FOR NIGHT WORK.
5. POLICE WILL DIRECT TRAFFIC IF NECESSARY.

TCP FOR: AJ + THE QUEEN

LOCATION:
CURB LANE AND ADJACENT LANE CLOSURE
WOODLEY AVE - TILLMAN ENTRANCE & CRICKET FIELD ENTRANCE
CITY OF LOS ANGELES, CA

CONTACT:
DYLAN KIRKLAND
PH# 310-430-3878

JCL TRAFFIC SERVICES
(213) 622-9775
C31-CA Lic # 805357

DATE	REVISIONS		
		DRAFTER:	M. MENJIVAR
		SCALE:	N.T.S.
		FILM LA:	YR

NOT A PERMIT